PLANT LIST

QTY.	ABBR.	BOTANICAL NAME	COMMON NAME
TREES			
12	GT	Gleditsia triacanthos	Honey Locust
GROUNDCOVER			
148	IC	Imperata cylindrica 'red barron'	Japanese Blood Grass
328	PV	Pleioblastus viridistriatus	Dwarf Bamboo
39	HV	Hemerocallis fulva	Common Daylily
39		Hemerocallis 'Bonanza'	'Bonanza' Daylily

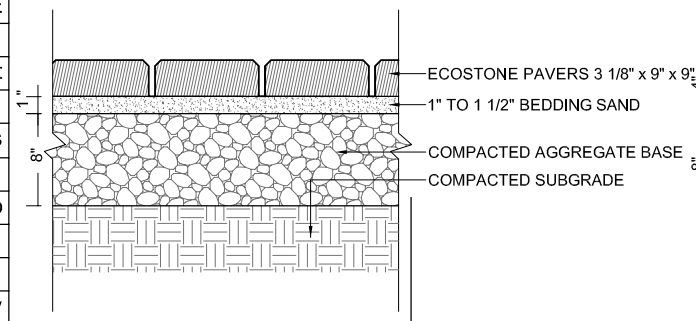

ECOSTONE PAVEMENT DETAIL
SCALE: 1 1/2" – 1'–0"

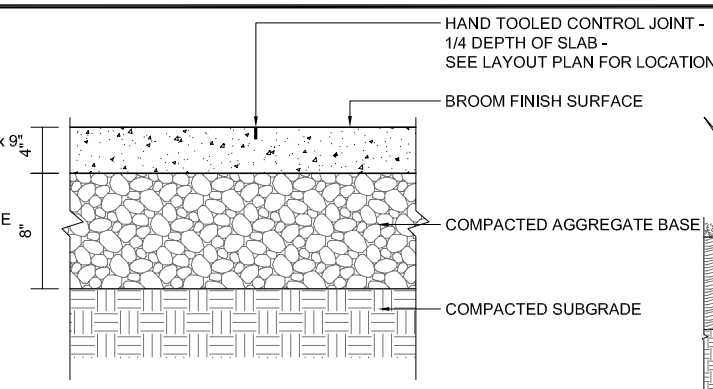

CONCRETE SIDEWALK PAVEMENT DETAIL
SCALE: 1 1/2" – 1'–0"

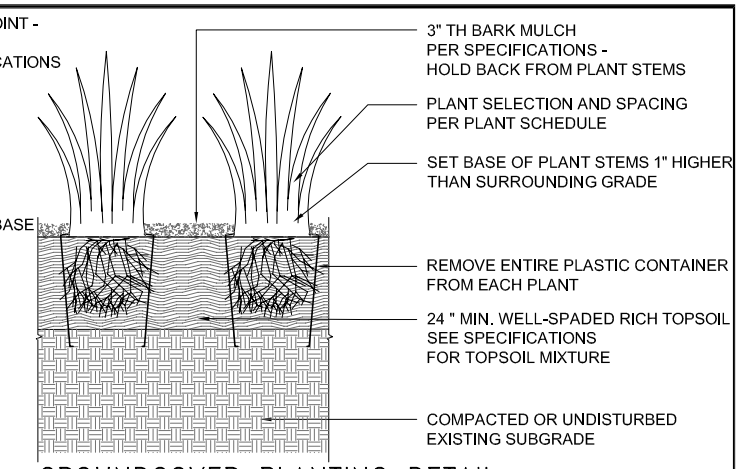

GROUNDCOVER PLANTING DETAIL
SCALE: 1/2" – 1'–0"

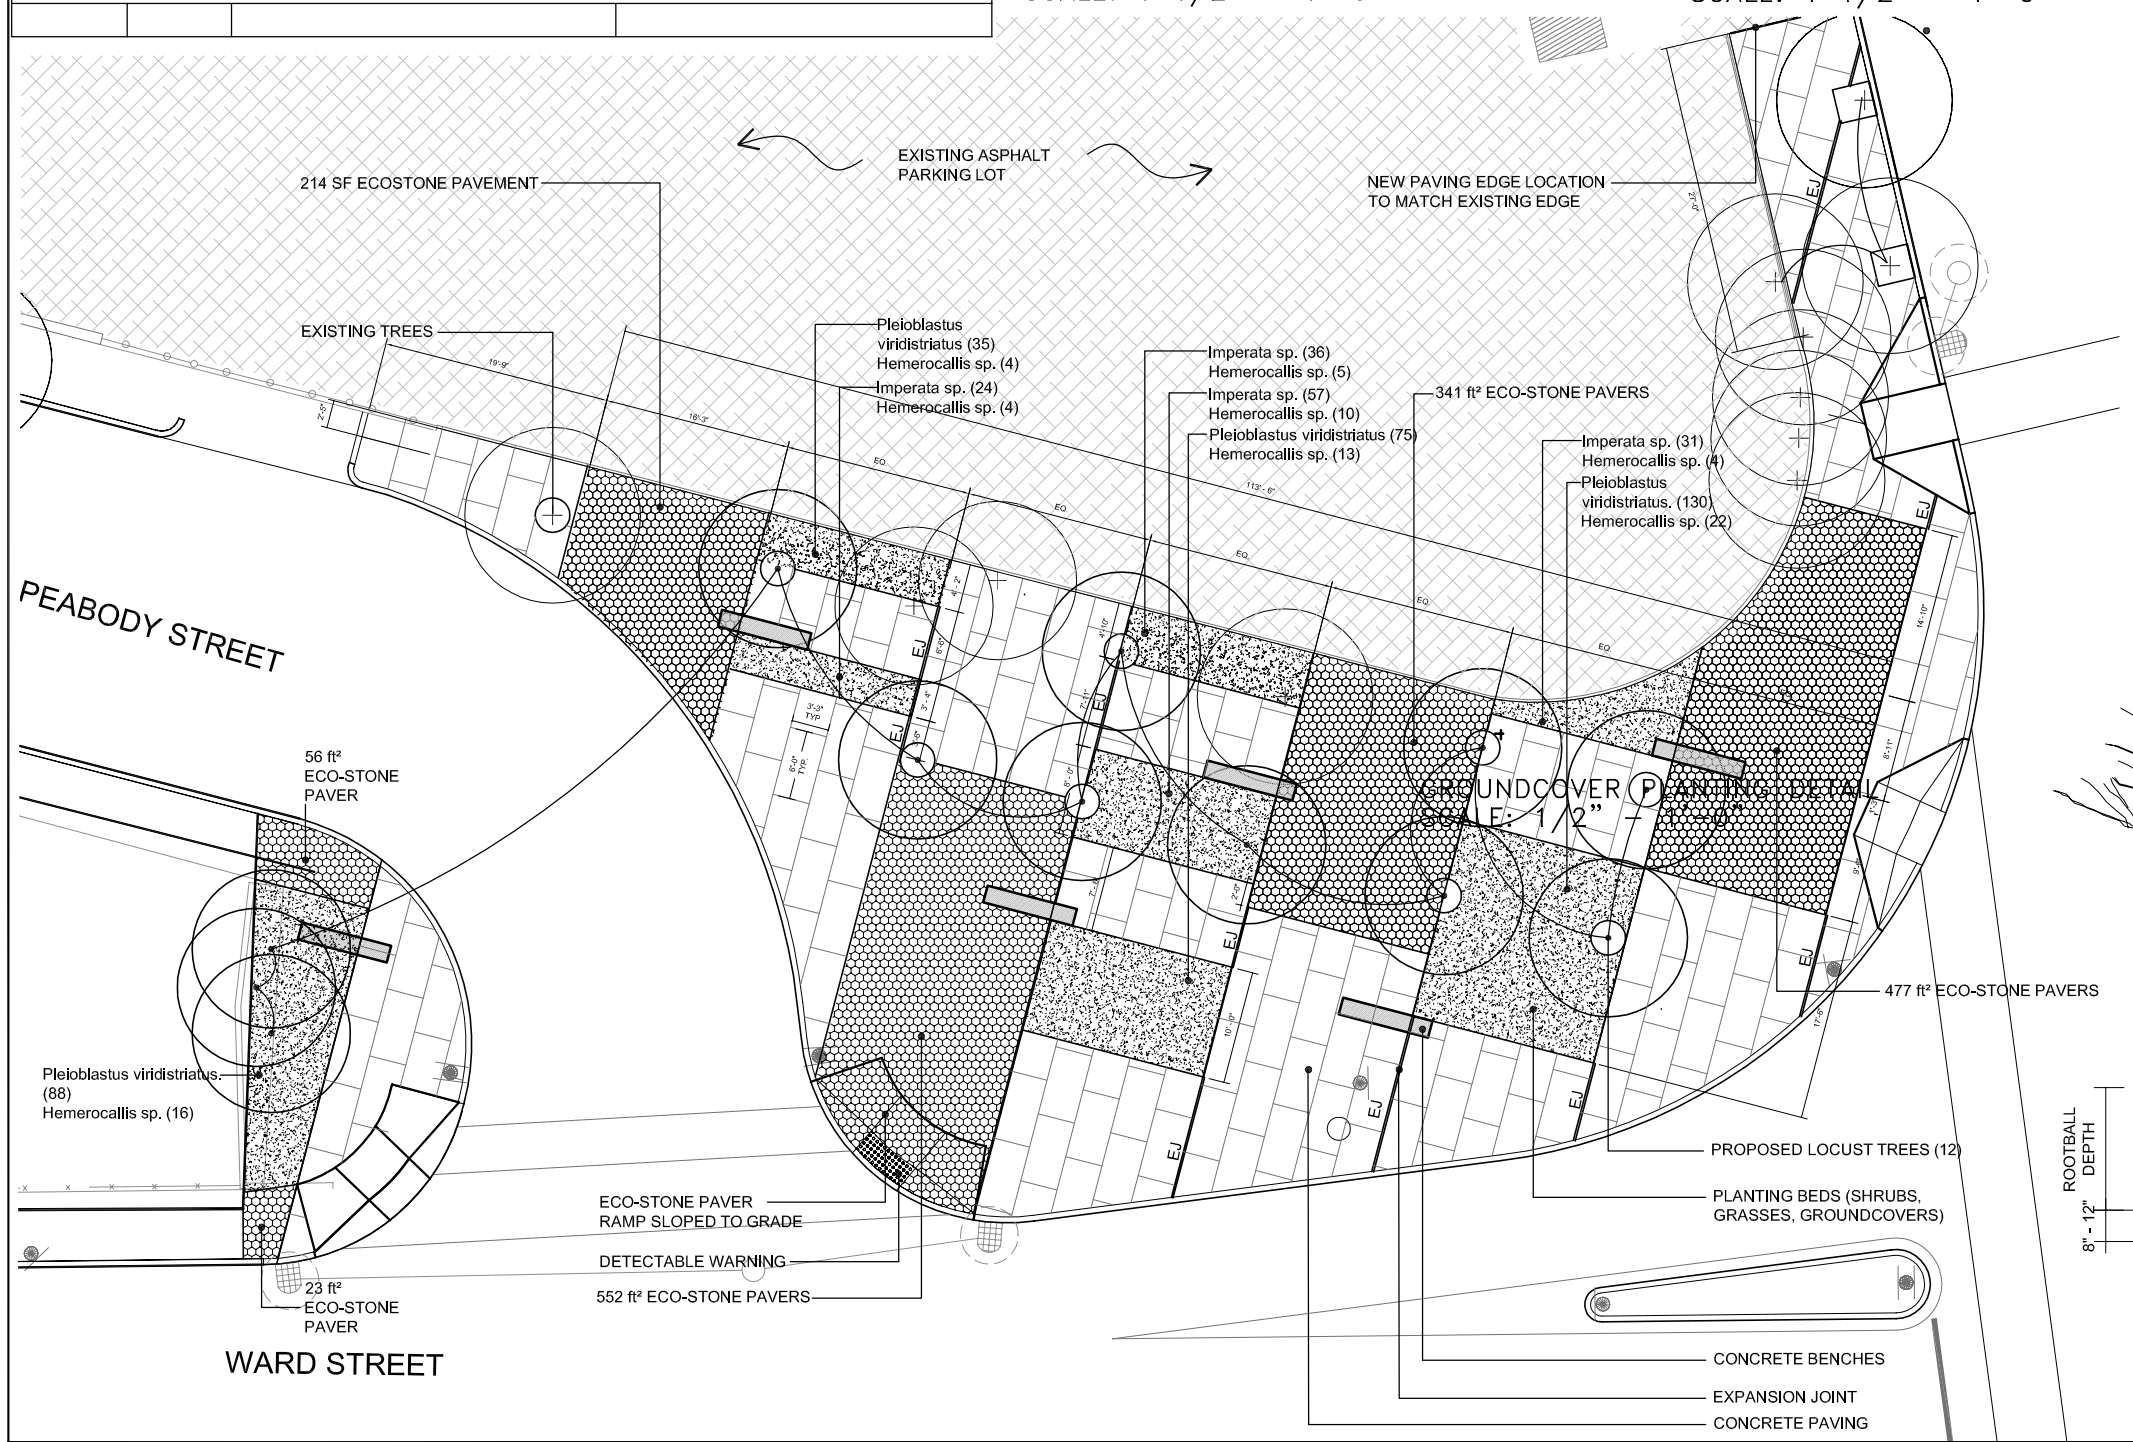

GROUNDCOVER PLANTING DETAIL
SCALE: 1/2" – 1'–0"

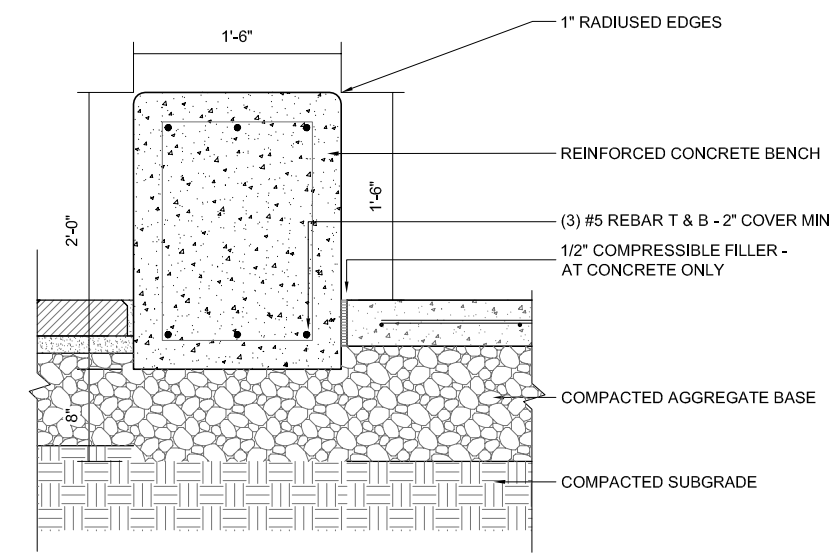

CONCRETE BENCH DETAIL
SCALE: 1 1/2" – 1'–0"

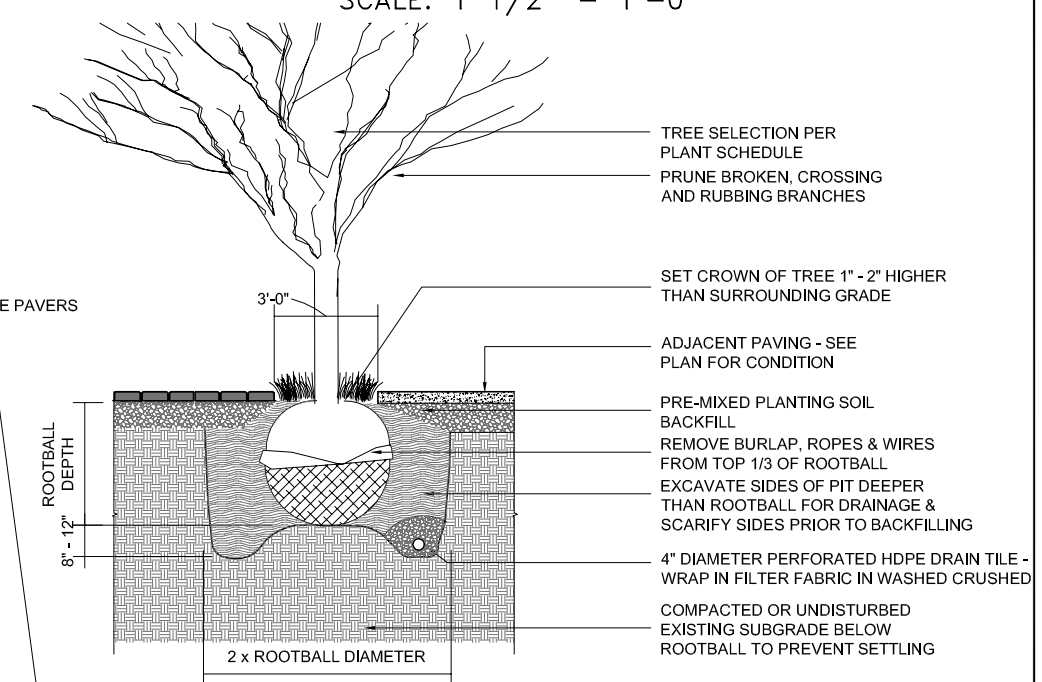

TREE PLANTING DETAIL
SCALE: 3/8" – 1'–0"

No.	DATE	REVISION

DRAWN LT/JR
DESIGNED MB
CHECKED LT
APPROVED

SCALE 1/8" = 1'–0"
DATE 07/21

LANDWORKS STUDIO, INC.
112 SHAWMUT AVENUE
BOSTON, MASSACHUSETTS

CITY OF SALEM
CONGRESS, WARD, PEABODY STREETS
INTERSECTION IMPROVEMENTS

LANDSCAPE DEVELOPMENT PLAN

DRAWING No. 6

20428