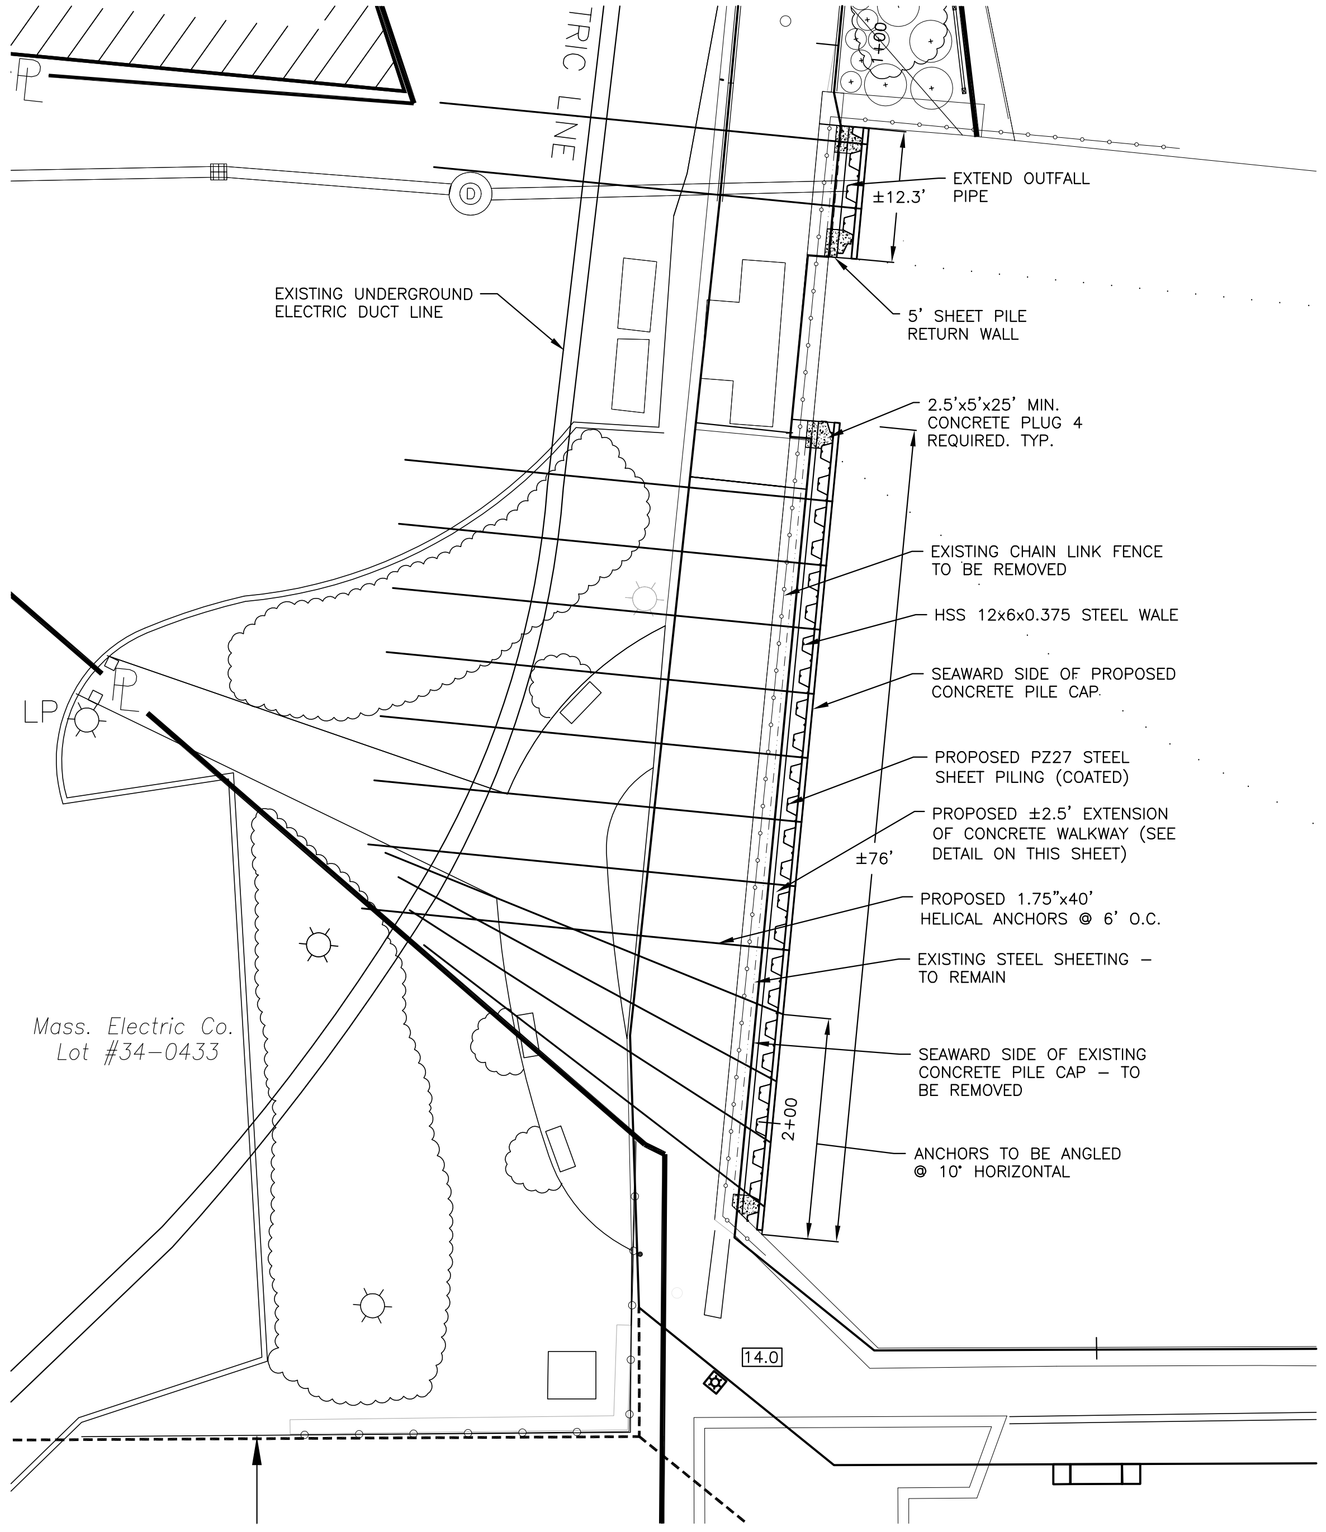

STEEL SHEETING DETAIL

SCALE: 1"=10'

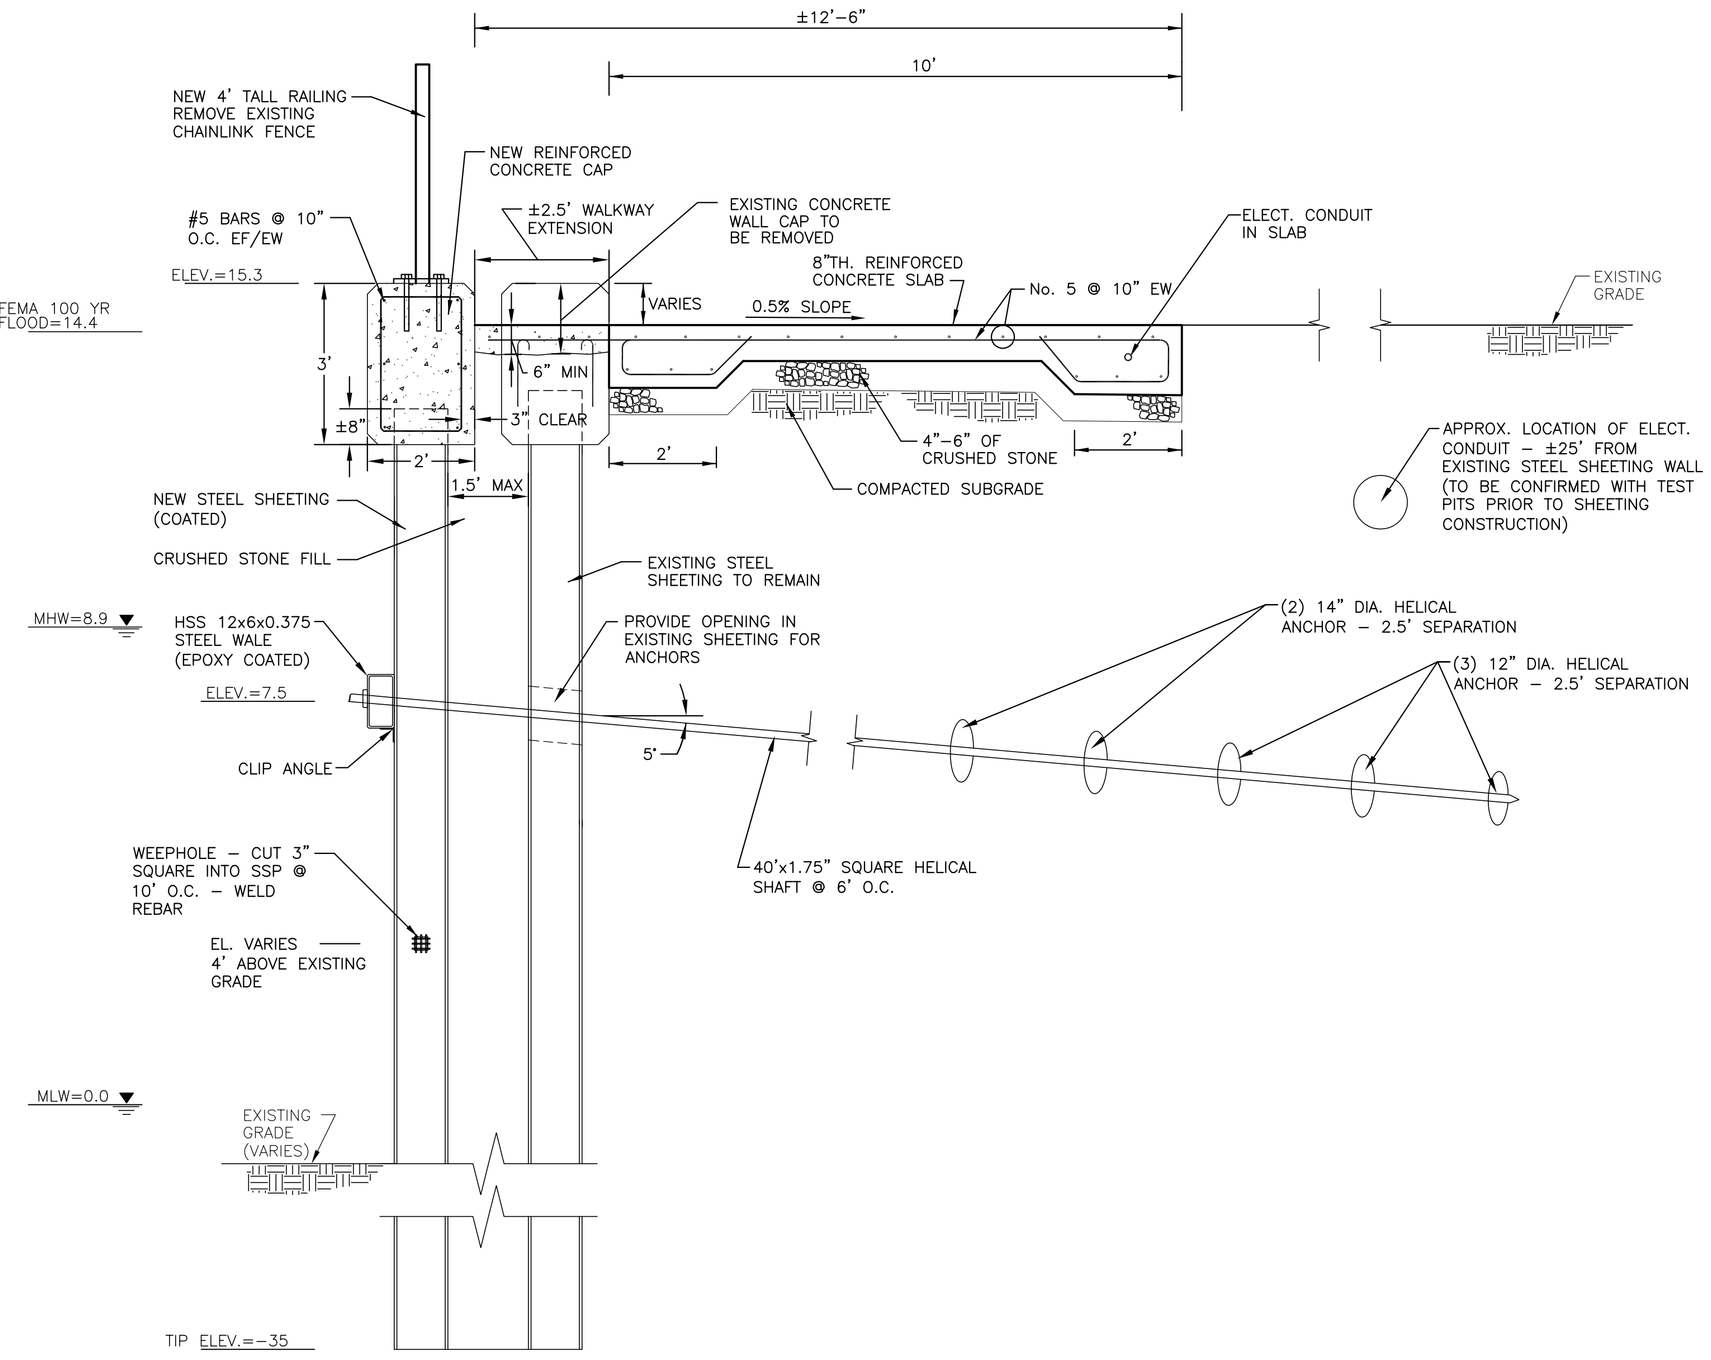

PROPOSED SHEET PILE WALL – STA. 1+05 TO 2+10

SCALE: 1"=2'

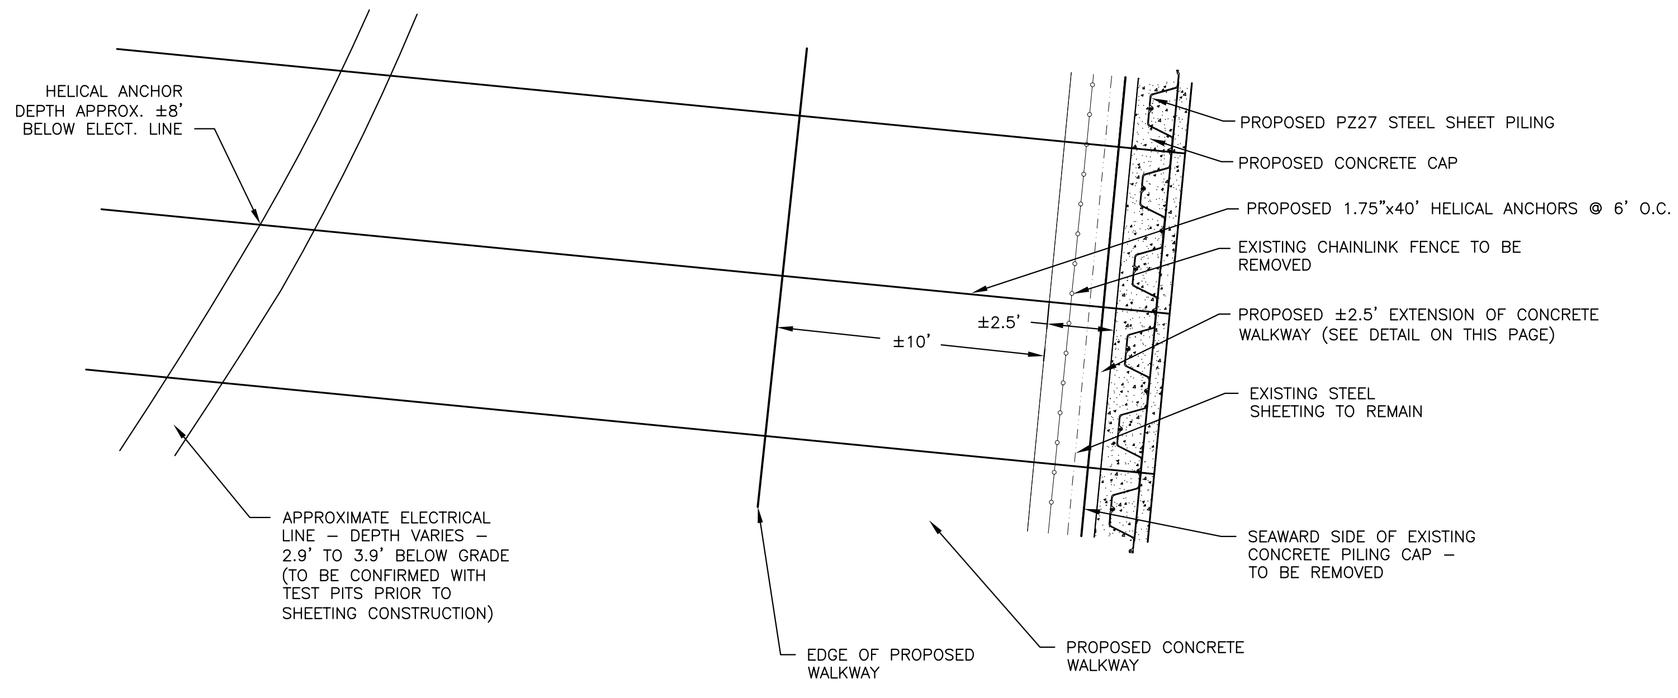

STEEL SHEETING DETAIL

SCALE: 1"=4'

ISSUED FOR DRAFT
NOT FOR CONSTRUCTION
DATE ISSUED: AUG. 2008
VINE ASSOCIATES, INC.

0 2 4 SCALE IN FEET
0 4 8 SCALE IN FEET
0 10 20 SCALE IN FEET

PROPOSED STEEL SHEETING SECTIONS AND DETAILS

SALEM HARBORWALK
DERBY STREET TO CONGRESS STREET
SALEM, MASSACHUSETTS

Vine ASSOCIATES, INC.
372 MERRIMAC STREET, NEWBURYPORT, MA 01950, tel. (978)465-1428, fax (978)465-2640
190 OLD DERBY STREET, HINGHAM, MA 02043, tel. (781)749-2530, fax (781)749-2751
18 BEACH STREET, MONUMENT BEACH, MA. 02553, tel. (508)743-0390, fax (508)743-0391

DES.	CHK.	DR.	VAI FILE NO.
MTT	DBV	MTT	1117\Details
SCALE: AS SHOWN	APP'D: DBV	DATE: AUG. 2008	SHEET 9