HIGHWAY GUARD RAIL
NONE

DRAINAGE DETAILS
SEE BELOW

WATER SUPPLY ALTERATIONS
PROP. 12" WATER MAIN FROM STA. 32+93 TO 44+97

TRAFFIC SIGNAL CONDUIT
NONE

LANDSCAPING DETAILS
SEE BELOW

SALEM
BRIDGE STREET

STATE	FED. AID PROJ. NO.	SHEET NO.	TOTAL SHEETS
MASS.		8	81
PROJECT FILE NO. 601017			

CONSTRUCTION PLAN

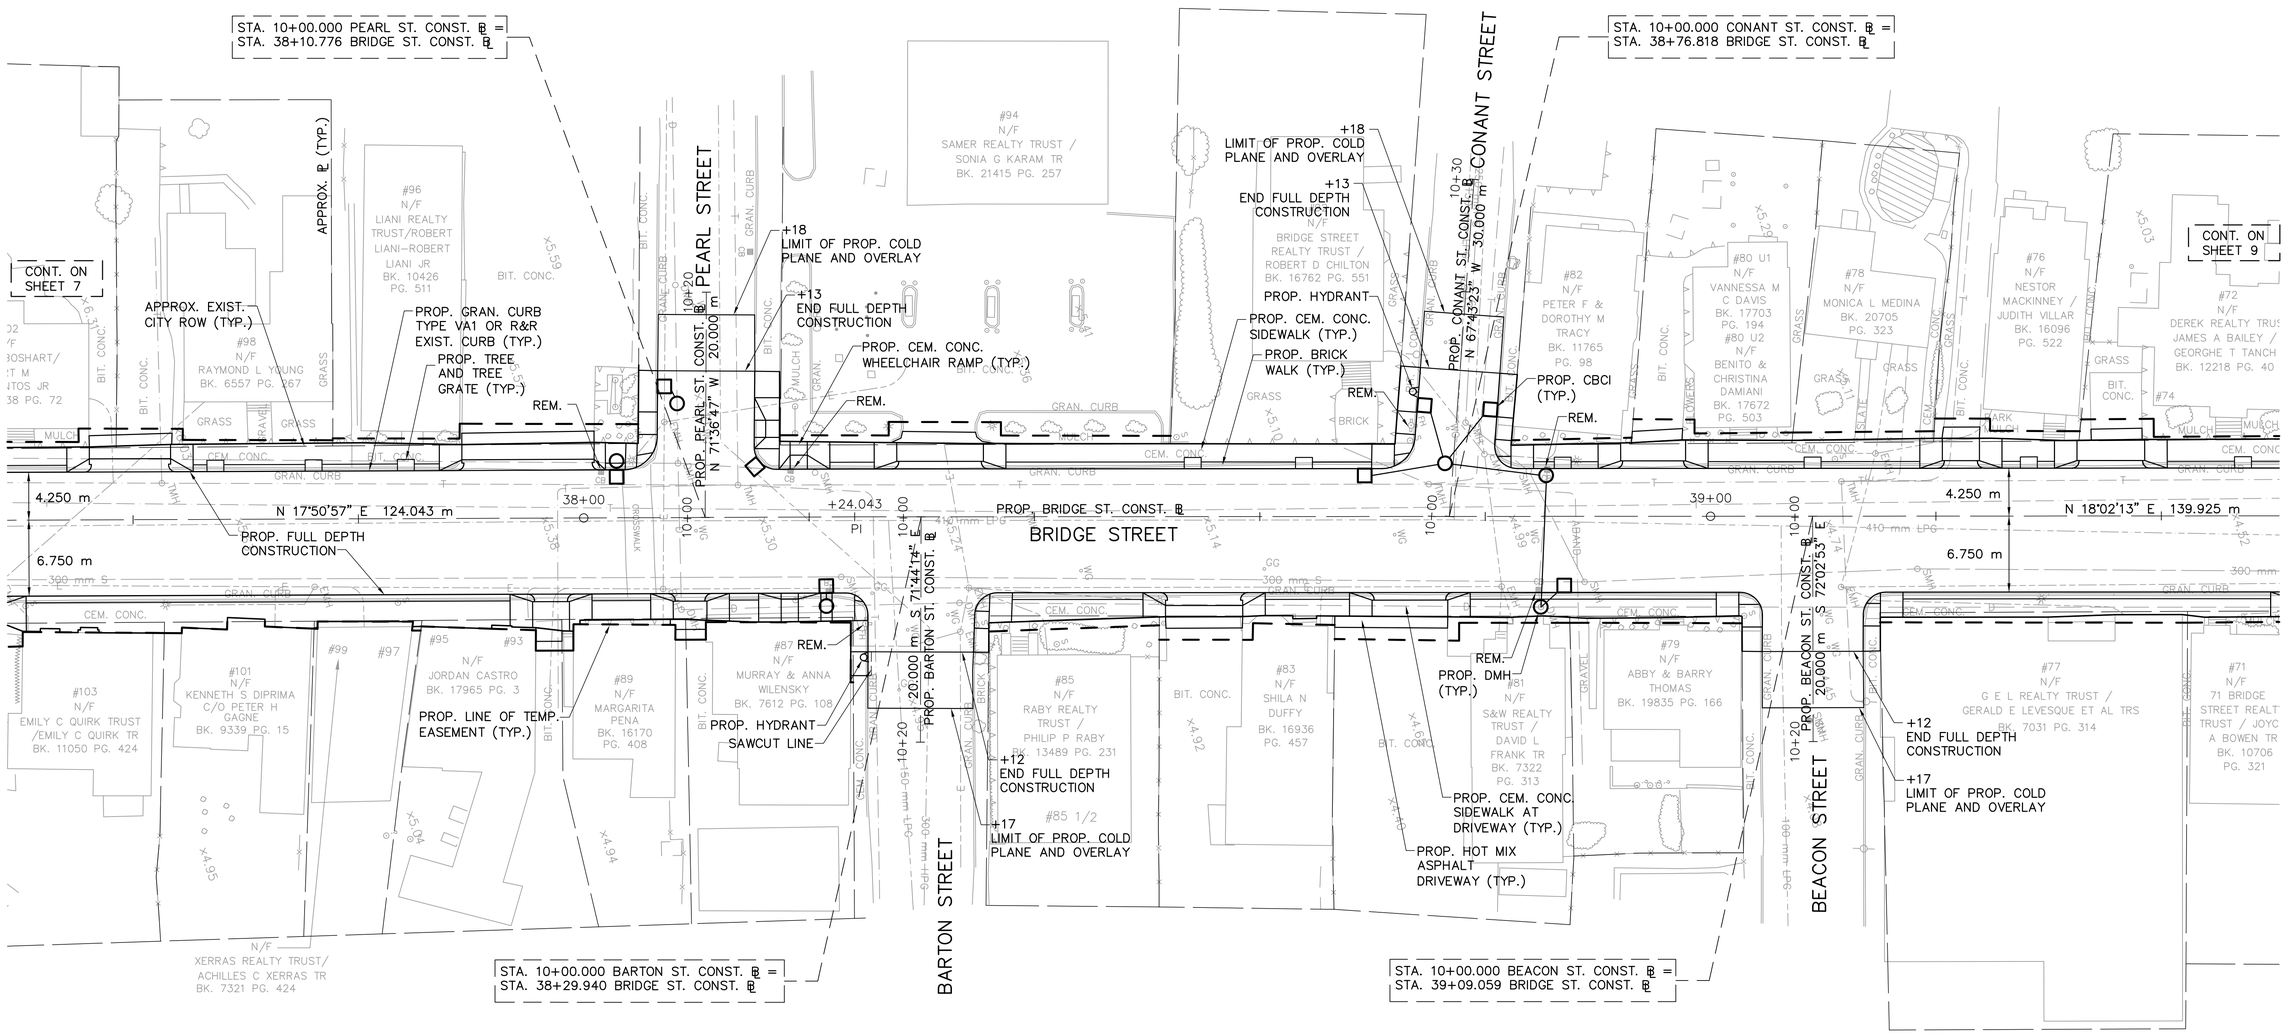

SCALE IN METERS
0 5 12.5 25

FOR PROFILE: SEE SHEET NO. 16

J:\Project\4985\Trans\Plot\4985P-TGP04.dwg 12/22/2006 3:47:53 PM EST