SALEM
BRIDGE STREET

STATE	FED. AID PROJ. NO.	SHEET NO.	TOTAL SHEETS
MASS.		43	81
PROJECT FILE NO. 601017			

LIGHTING PLAN

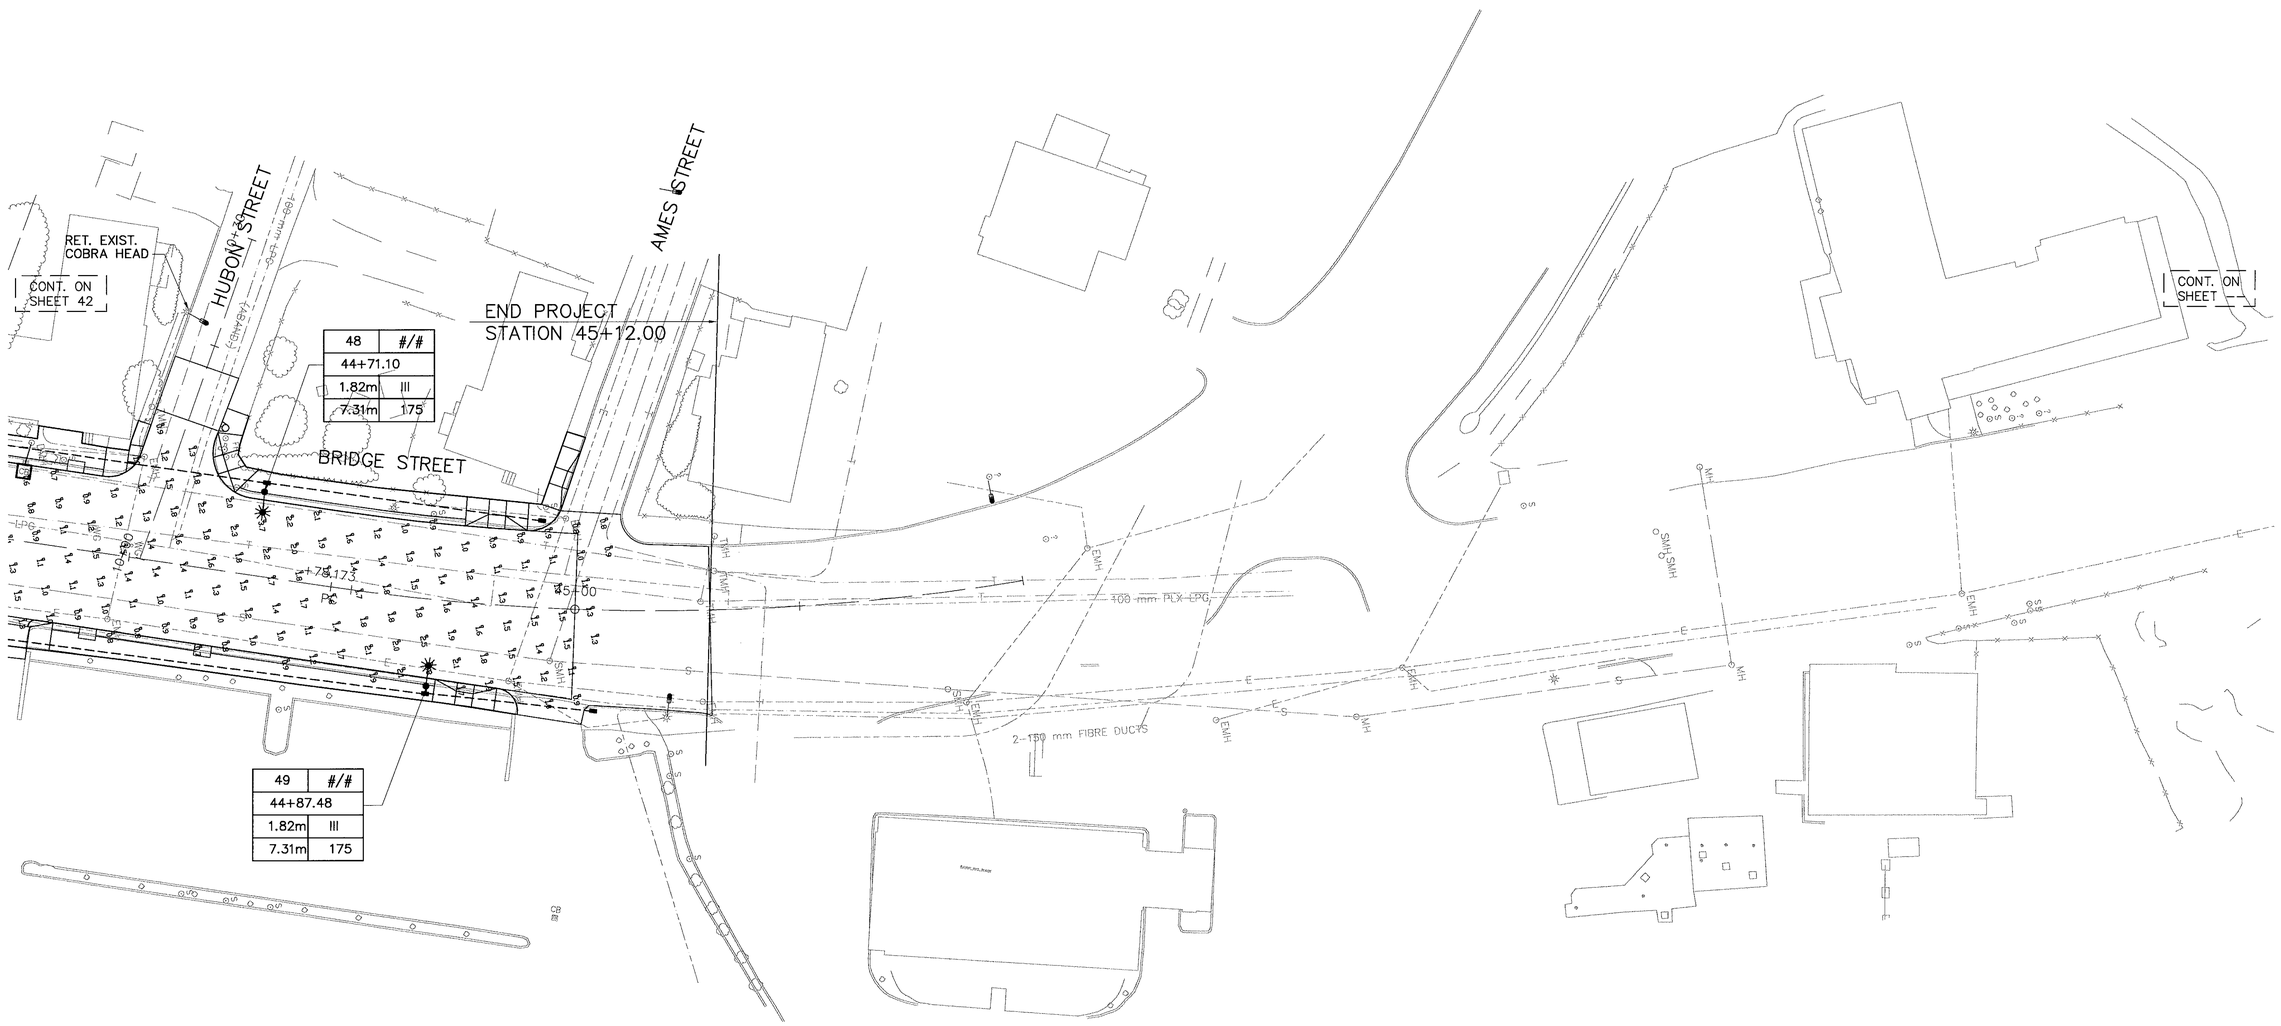

SCALE IN METERS
0 5 12.5 25

Nov 21, 2006 - 09:04 DWG Name: J:\2007 Projects\070013.183\cad\25sal\9485P-TIDT08.dwg Updated By: pcallow