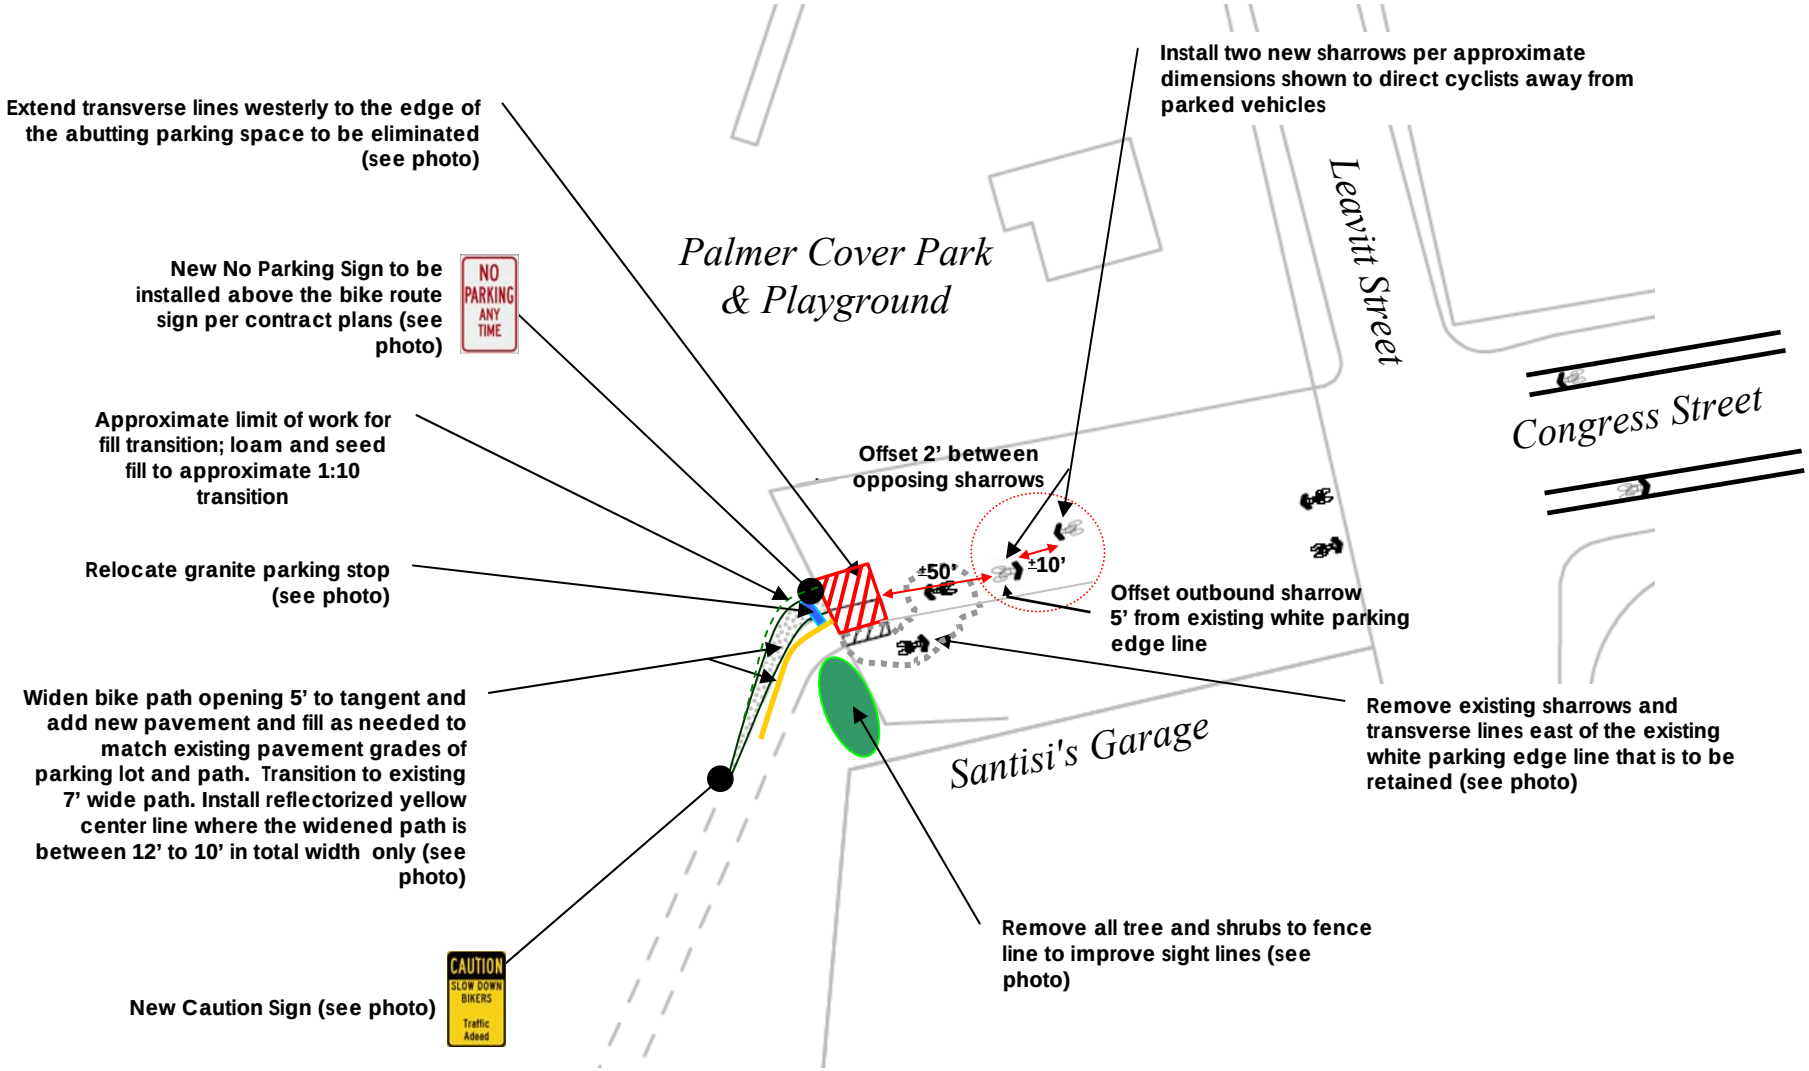

Change Order Request for the Salem Bike Lane Bid #M-26
6/16/2011

Remove all tree and shrubs to fence line to provide better sight lines
CAUTION
SLOW DOWN BIKERS
Traffic Ahead
Install yellow centerline where the widened path is at least 10' – 12' total width
Install new Caution Sign on black pole specs in contract plans 2' offset from path

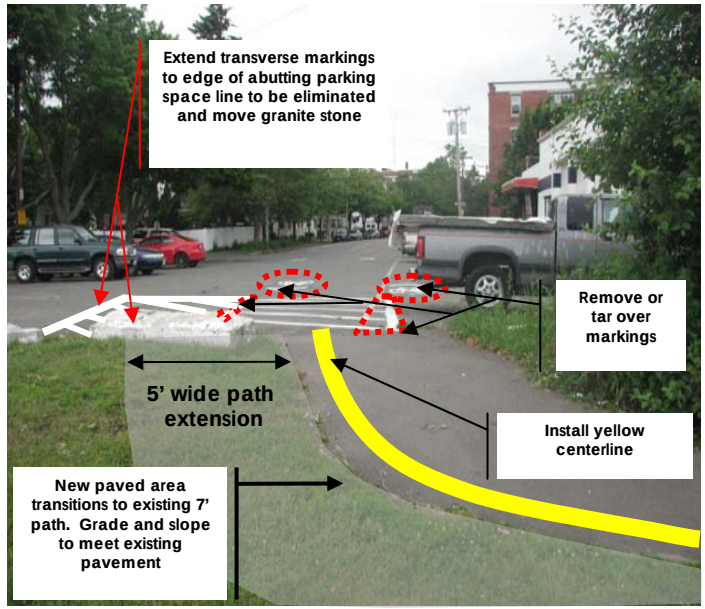
Extend transverse markings to edge of abutting parking space line to be eliminated and move granite stone
Remove or tar over markings
5' wide path extension
Install yellow centerline
New paved area transitions to existing 7' path. Grade and slope to meet existing pavement

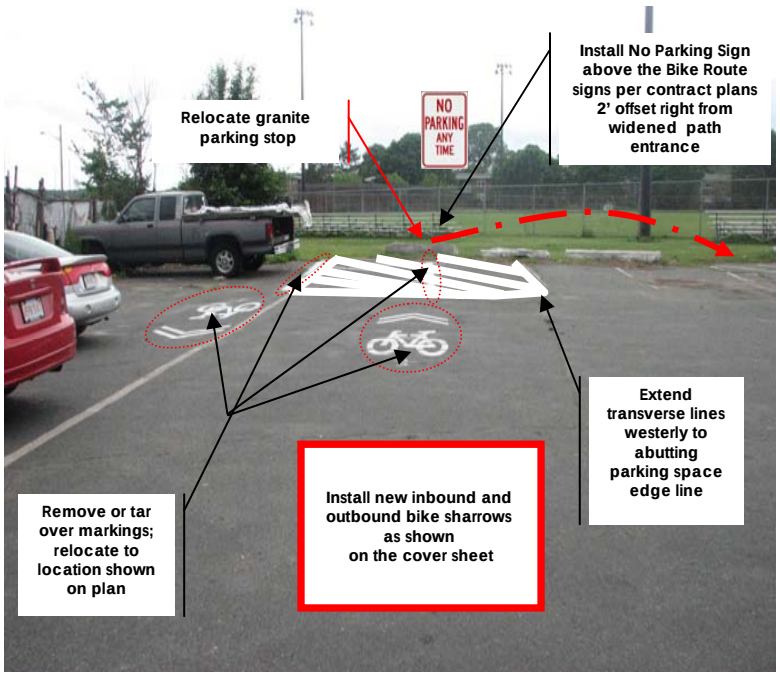
Relocate granite parking stop
NO PARKING ANY TIME
Install No Parking Sign above the Bike Route signs per contract plans 2' offset right from widened path entrance
Extend transverse lines westerly to abutting parking space edge line
Remove or tar over markings; relocate to location shown on plan
Install new inbound and outbound bike sharrows as shown on the cover sheet